



FOR INSTANT SUPPORT
+971 800 27263 | ENQUIRY@VINCITOREREALTY.COM

DISCLAIMER BY VINCITORE PREMIUM REAL ESTATE DEVELOPMENT LLC

1. Vincitore is the registered Brand and no permission is given by the developer in respect of the use of any brand marks, information or images. You are notified that use of any marks, Images or information elsewhere without the consent of the Developer will likely constitute an infringement of the owner's intellectual property rights and action may be taken accordingly to enforce the owner's right. 2 . The Information presented herein is proposed and should not be relied upon as a basis for purchasing since all elements are subject to change, refinement or elimination by the developer without notice. Verify all details before purchasing. 3 . This presentation is not an offering nor an offer to sell nor a solicitation of offers to purchase. It is provided solely for informational purposes and is not intended to constitute an advertisement in any jurisdiction. In no event will the developer be liable for any loss or damage including without limitation, indirect or consequential loss or damage, or any loss or damage whatsoever arising from loss of data or profits arising out of, or in connection with, the use of this catalogue. 4 . All information contained herein is subject to change, and no representations are made as to the accuracy of such information. Neither the information and materials described herein, nor any communication made or given in connection with any of the foregoing, may be deemed to constitute any form of warranty or may otherwise be relied upon by any person or entity for any reason whatsoever. 5 . The plans and information presented herein are proposed and subject to modification or elimination by the developer without notice. All plans and information are subject to governmental approvals. Unobstructed views are not guaranteed. 6 . The artist renderings and floor plans are provided for illustrative purposes only and should not be rolled upon as a basis for purchasing since all elements are subject to change, refinement or elimination without notice. Finish details should be verified before purchasing. 7 . Maps, floor plans and models are not to scale. Any references to square footage information is approximate only and should not be relied upon as a basis for purchasing. Floor plans and models are provided for illustrative and marketing purposes only and are subject to change or refinement without notice by the developer. Furniture layouts are for illustrative purposes only. Verify all plan details before purchasing. 8 . Proposed services, amenities, fixtures and finishes identified herein are subject to change, modification or elimination by the developer without notice. Proposed services, amenities, fixtures and finishes identified herein may have additional charges, restrictions, or terms and conditions that apply. Please refer to the Sales and Purchase Documents for more information. All items including furniture & fixture, fixed furniture, pictures, display items, interior decoration, art effects, wall decoration, special wall paints/finishes, movable items and wallpapers are not included in the offers. 9. The unauthorized use or reproduction of plans and information is strictly prohibited without express written consent of the developer. The user agrees to indemnify and defend the developer and its parents, subsidiaries, affiliates, directors, officers, consultants, and employees and hold them harmless from any and all claims and expenses, including attorney's fees, arising from user's misuse of this brochure or Service. 10. Refer Sales and Purchase Documents for more information.

VINCITORE PREMIUM REAL ESTATE DEVELOPMENT LLC

P.O. Box: 123519, Dubai, UAE, Toll Free: 800 BRAND (27263) Tel: +971 4 324 2263
e-mail: enquiry@vincitorerealty.com

www.vincitorerealty.com



DOLCE VITA | *Suites*
BY VINCITORE

Experience The PINNACLE OF ROYAL ITALIAN Lifestyle

CRAFTED BY

VINCITORE





CRAFTING TIMELESS *Masterpieces* On The Golden Lands Of *Dubai*

At Vincitore Realty, each project exemplifies a story of triumph and success. With a commitment to excellence ingrained in every aspect of our work, we strive to create spaces that leave an indelible mark on the communities we serve.

From innovative design concepts to meticulous attention to detail, we continue to redefine the standards of luxury living in the ever-changing landscape of Dubai.



FASTEST GROWING REAL ESTATE BRANDED QUALITY PRODUCT



LUXURY APARTMENTS IN DUBAI



RESIDENTIAL PROJECT OF THE YEAR 2018



REAL ESTATE & CONSTRUCTION CATEGORY



LUXURY RESIDENTIAL & CUSTOMER EXPERIENCE INITIATIVE



BEST LUXURY RESIDENTIAL DEVELOPMENT IN DUBAI



WELCOME TO **DOLCE** *Vita*

THE ESSENCE OF MODERN RENAISSANCE

Dolce Vita Suites by Vincitore elevates opulence with innovation, transforming spaces into bespoke havens of luxury and sophistication with exquisite regal Italian hospitality.



SWEET *Location*

Vincitore Dolce Vita is an exquisite landmark that captures the essence of luxurious living in the heart of Arjan, the golden quarter of Dubai. With its prime location, perfectly situated just moments away from iconic attractions such as the Guinness World Record Garden – Miracle Garden and the Butterfly Garden, this exquisite landmark offers residents unrivaled access to some of Dubai's most breathtaking destinations. Enjoy world-class healthcare facilities at the prestigious Mediclinic Hospital, access to top international schools, and convenient access to major roads. Indulge in the ultimate living experience with Dolce Vita Suites by Vincitore!

IN & AROUND ARJAN

- 1 MINUTE** – MIRACLE GARDEN
- 1 MINUTE** – UPCOMING ARJAN METRO
- 1 MINUTE** – DUBAI MEDICLINIC HOSPITAL
- 12 MINUTES** – DUBAI HILLS MALL
- 14 MINUTES** – IMG WORLDS
- 14 MINUTES** – MALL OF THE EMIRATES
- 15 MINUTES** – GLOBAL VILLAGE
- 15 MINUTES** – PALM JUMEIRAH
- 18 MINUTES** – BURJ KHALIFA
- 24 MINUTES** – DUBAI INTERNATIONAL AIRPORT

LIVE THE *Sweet Life*

Immerse In Paradise With Dolce Vita Suites By Vincitore, A Masterpiece Of Royal Renaissance Craftsmanship.



- 150 EXECUTIVE SUITES**
- 60 PREMIUM CLUB SUITES WITH PRIVATE POOL**
- 25+ ROYAL LIFESTYLE AMENITIES**
- GUARANTEED 8% NET ROI FOR 5 YEARS**
- PRIME LOCATION**
- REGAL HOSPITALITY SERVICES**
- VALET & CHAUFFEUR SERVICES**
- CONCIERGE SERVICE**
- IMPECCABLE HOUSEKEEPING**

EXPERIENCE 25+ ROYAL LIFESTYLE AMENITIES



AQUA

Paradiso



TROPICAL
OASIS POOL



WAVE POOL



JACUZZI



KIDS POOL

GARDEN OF

Florence



CLASSICAL WATER
FOUNTAIN



GRAND EUROPEAN
DESIGN



LUSH LANDSCAPED
SEATING

CHAMPIONE SPORTS

Bar



FLAVORFUL
EXQUISITE DINING



RETREAT LOUNGING
& SEATING

VERDE GOLF

Club



9000 SQ. FT
GOLF COURSE




ROYAL ARCHES & CLASSICAL
THEMED AMBIENCE



WORLD CLASS LUXURY
FOR THE ELITES

LIVE, WORK & RELAX

THE ROYAL LOBBY

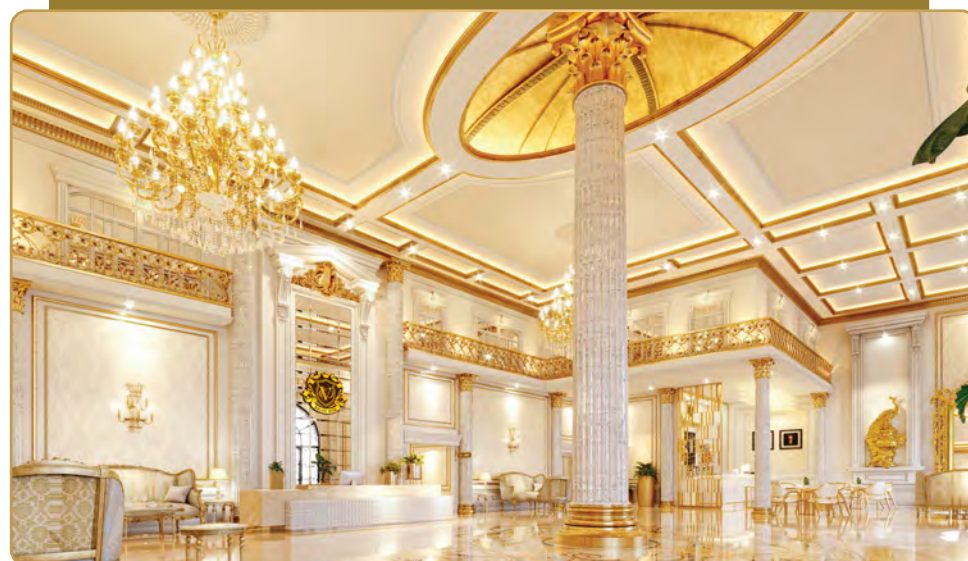

TUSCANY SKY GARDEN



SHEESHA LOUNGE



VENICIA RETREAT LOUNGE



HEAVEN'S WELLNESS CLUB



BUSINESS LOUNGE



GUSTO ITALIANO RISTORANTE



MILANO HIGH STREET RETAIL





DOLCE
VITA | *Suites*
BY VINCITORE


LIVE LIKE *Royalty*

EXPERIENCE THE ULTIMATE IN
ITALIAN LUXURY AND SOPHISTICATION


Experience the ultimate in luxury and sophistication at Dolce Vita. Our suites are designed with a touch of Italian elegance and offer a pampering experience fit for royalty. Relax in style and enjoy the glory of classical decor, exceptional comfort, and exquisite beauty.



EXECUTIVE *Suite*

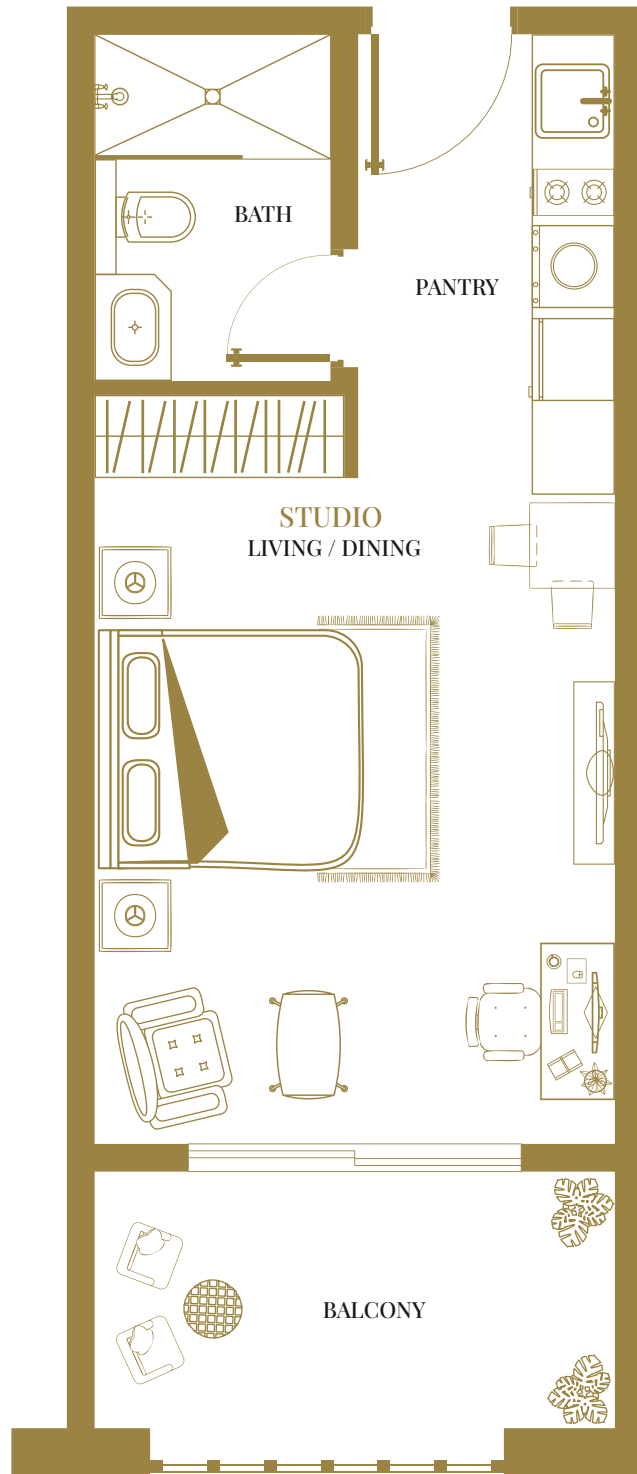

PREMIUM CLUB *Suite*
WITH POOL

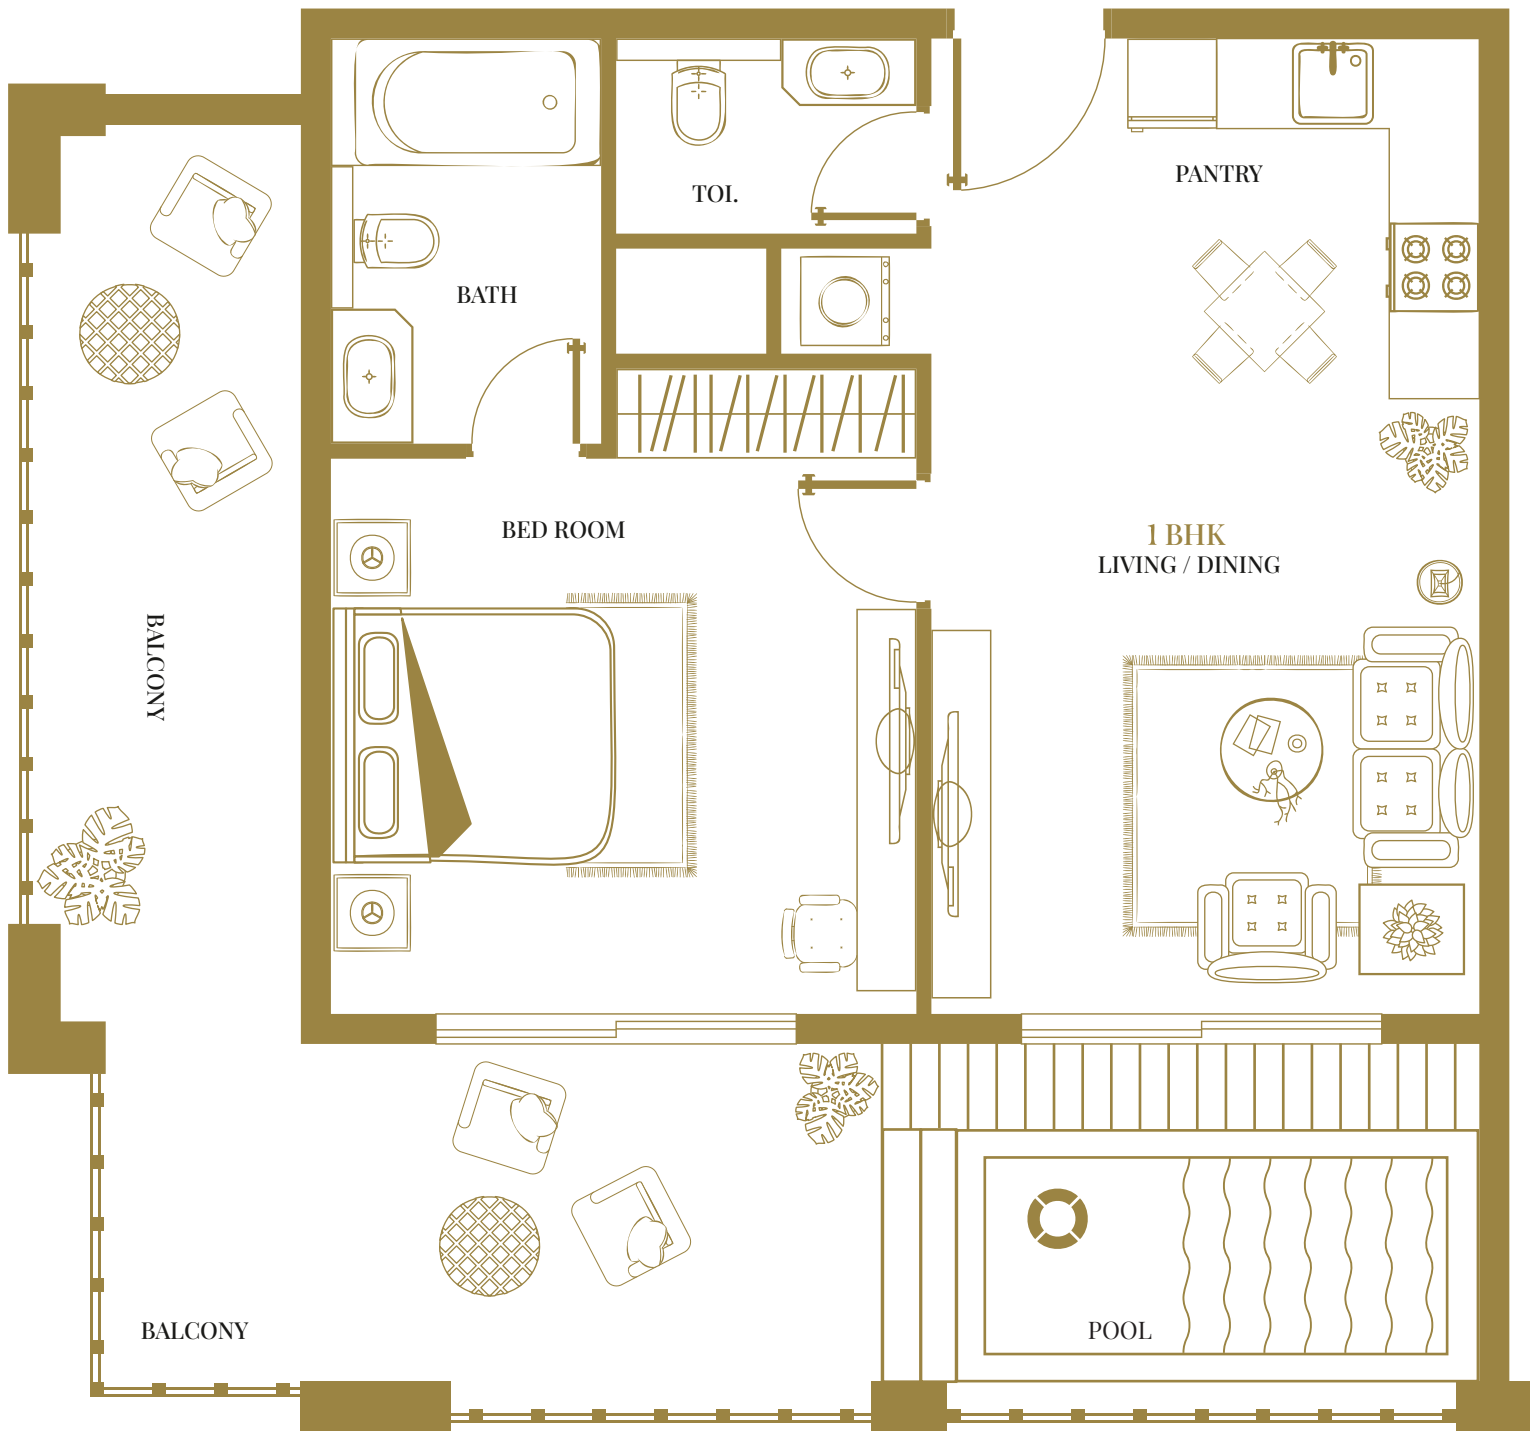



EARN GUARANTEED NET

THE GOLDEN
REAL ESTATE

Investment
Opportunity

FOR



Y E A R S

Invest in
DOLCE VITA | *Suites*
BY VINCITORE

DON'T JUST BE AN OWNER,
BE A PARTNER

Secure Lifelong Profits

ZERO RISK | ASSURED RETURNS

CURATED PAYMENT PLANS

100%* GUARANTEE
PAYMENT PLAN

FLEXIBLE PAYMENT PLAN
60%* | **40%***
DURING CONSTRUCTION | ON HANDOVER

EARN GUARANTEED 8%* NET ROI FOR 5* YEARS

Get 100% Profit Share

Earn endless returns of up to 15% ROI yearly
with our exclusive RMS.

RMS Starting After the 5-Year Rental Guarantee